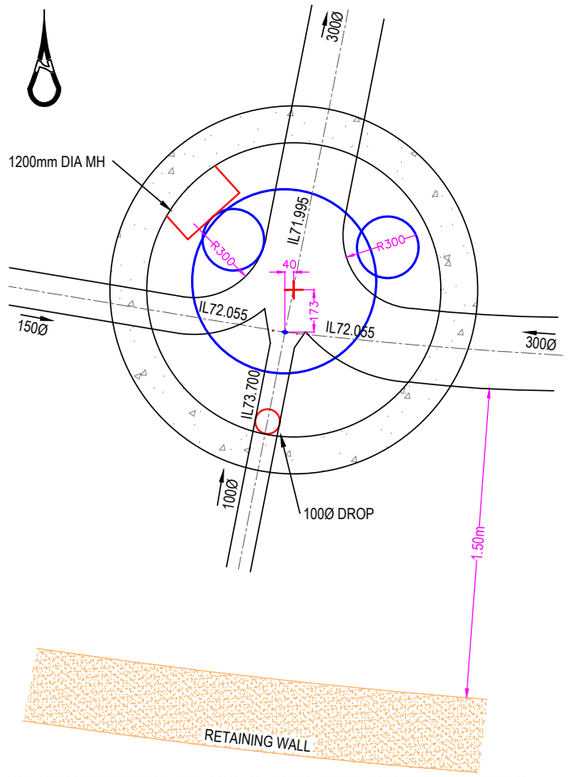

MAINTENANCE HOLE DJB2D BASE ARRANGEMENT

SCALE 1:25 @ A3

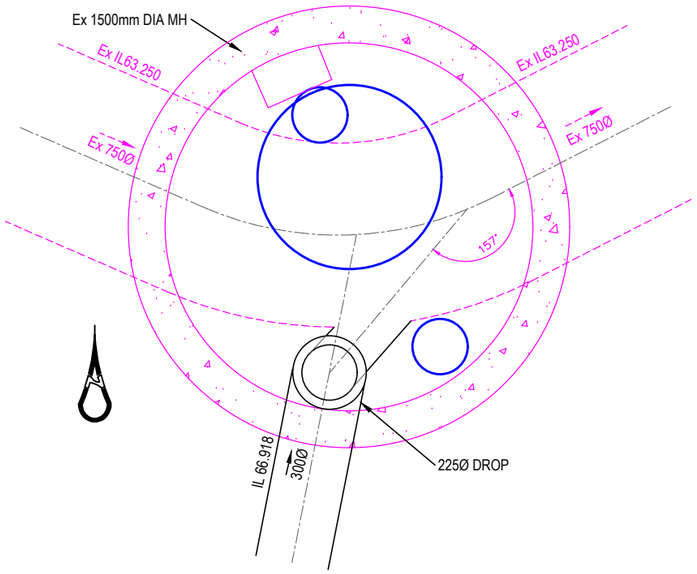

Ex MAINTENANCE HOLE KCW17 BASE ARRANGEMENT

SCALE 1:25 @ A3

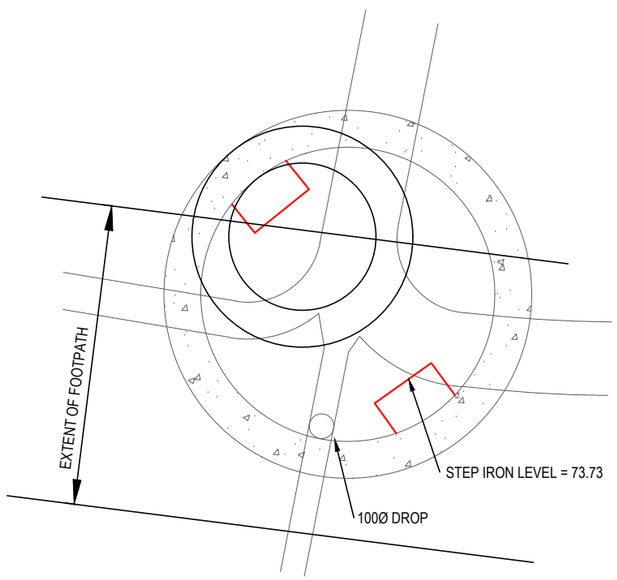

MAINTENANCE HOLE DJB2D COVERS & FITTINGS ARRANGEMENT

SCALE 1:25 @ A3

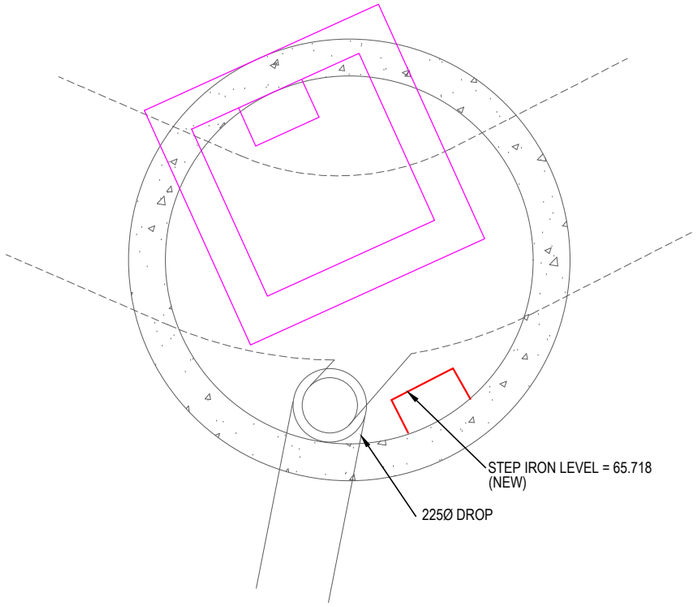

Ex MAINTENANCE HOLE KCW17 COVERS & FITTINGS ARRANGEMENT

SCALE 1:25 @ A3

REV	DESCRIPTION	DATE	APPROVED	REV	DESCRIPTION	DATE	APPROVED

DESIGNED DATE: | PROJECT NUMBER

DRAWN DATE: | MELWAY REFERENCE

CHECKED DATE: | AUTHORISED DATE:

Remove the irrelevant Water Agency Logos or turn off relevant layer
MRWA-LOGO-CWW
MRWA-LOGO-SEW
MRWA-LOGO-YVW
MRWA-TEXT-OFF

Yarra Valley Water ™

MUNICIPALITY

PROJECT TITLE

CONSTRUCTION DETAILS

SCALE:HOR @A3

SHEET: 3 of 3

DRAWING No.: MRWA-S-102C

REV