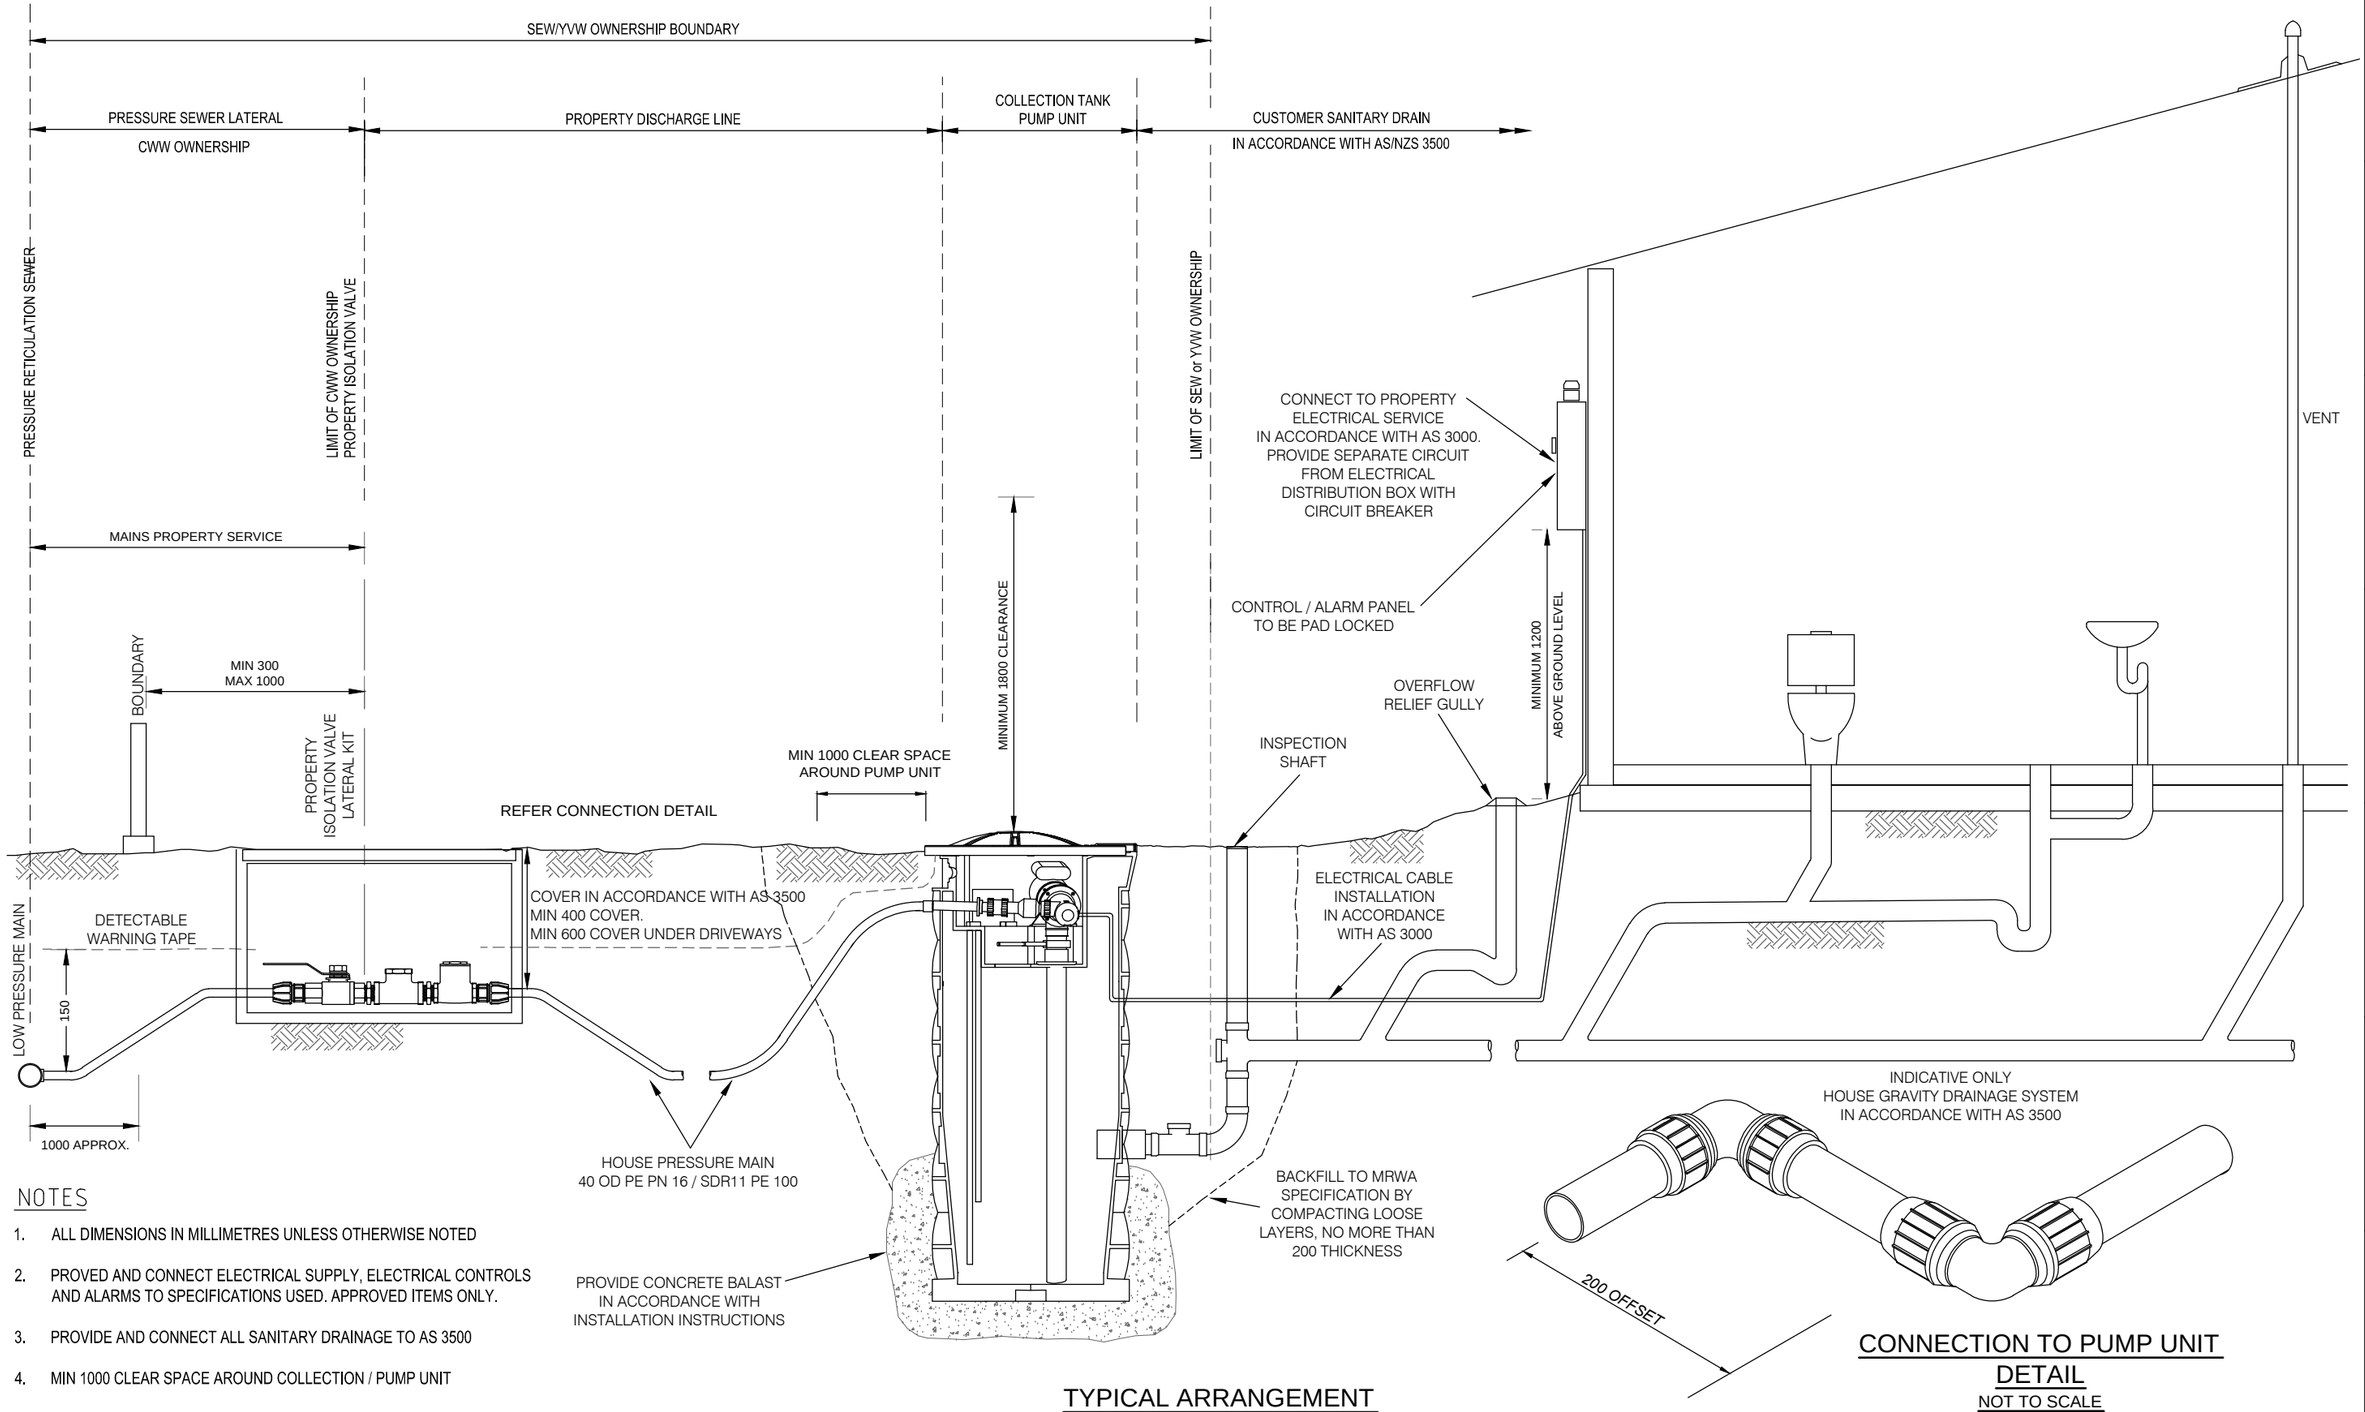

TYPICAL ARRANGEMENT

NOT TO SCALE

CONNECTION TO PUMP UNIT DETAIL

NOT TO SCALE

NOTES

1. ALL DIMENSIONS IN MILLIMETRES UNLESS OTHERWISE NOTED
2. PROVED AND CONNECT ELECTRICAL SUPPLY, ELECTRICAL CONTROLS AND ALARMS TO SPECIFICATIONS USED. APPROVED ITEMS ONLY.
3. PROVIDE AND CONNECT ALL SANITARY DRAINAGE TO AS 3500
4. MIN 1000 CLEAR SPACE AROUND COLLECTION / PUMP UNIT
5. MIN 1800 CLEAR ABOVE COLLECTION / PUMP UNIT
6. REFER TO MRWA WEB PORTAL FOR APPROVED PIPES AND FITTINGS.

REV	DESCRIPTION	DATE	APP.'D
4	PUBLISHED FIRST ISSUE	11/10/12	C. PAXMAN
3	GENERAL AMENDMENTS	7/08/12	
2	GENERAL AMENDMENTS	31/03/11	
1	GENERAL AMENDMENTS	14/04/10	
0	ISSUED AS STANDARD	09/11/09	

DESIGNED:	S.FRENCH		DATE: 12/12/07				
DRAWN:	D.T.		DATE: 09/11/09				
CHECKED:	INITIALS	DATE	APPROVED:	INITIALS	DATE		
☒ CWW	D.M.	22/08/12	☒ CWW	R.J.	22/08/12		
☒ SEW	S.S.	7/08/12	☒ SEW	C.P.	7/08/12		
☒ YVWL	K.D.	9/10/12	☒ YVWL	A.C.	9/10/12		

MELBOURNE RETAIL WATER AGENCIES

City West Water · Yarra Valley Water · South East Water

PRESSURE SEWER SYSTEM ON-PROPERTY LAYOUT RESIDENTIAL

SCALE: N.T.S @A3
SHEET: 1 OF 1
DRAWING No.: PSS-1112-M
REV: 4

ADDITIONAL INFORMATION PROVIDED IN SERIES COMMENTARY