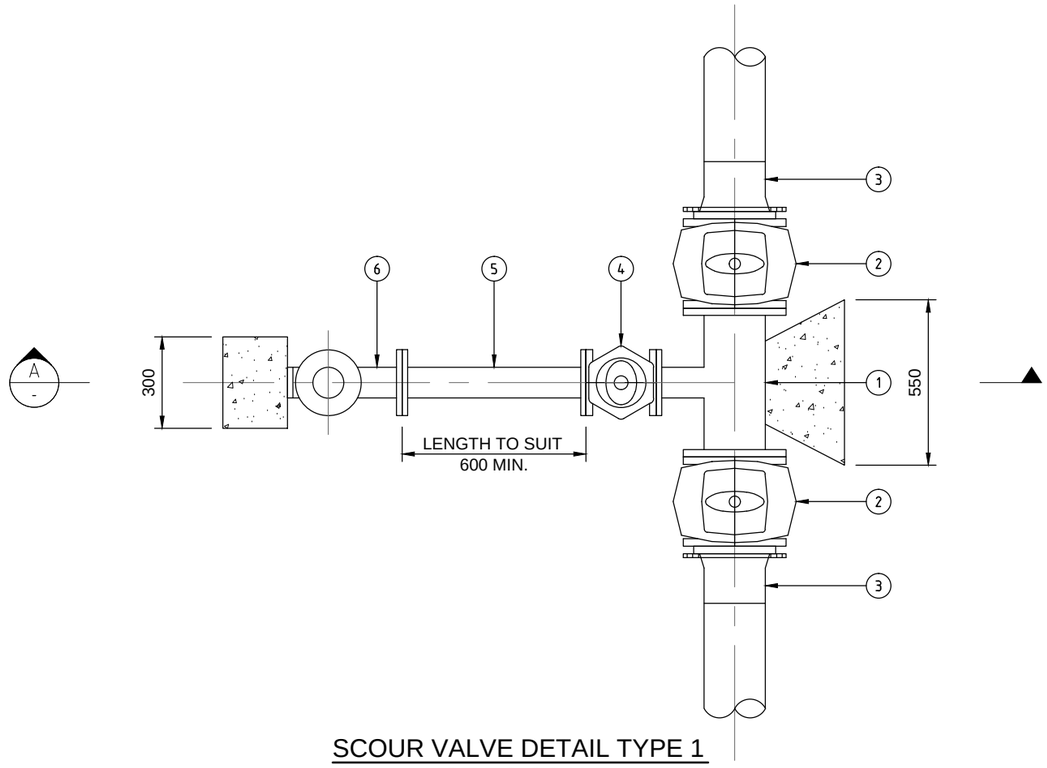

SCOUR VALVE DETAIL TYPE 1
NOT TO SCALE

NOTES:

1. REFER TO MRWA WEB PORTAL FOR APPROVED PIPES AND FITTINGS.

TYPICAL FITTING SCHEDULE	
ITEM	DESCRIPTION
1	DIEL FL-FL-FL SCOUR TEE (DN100 SCOUR OFFTAKE)
2	DIEL FL-FL SLUICE VALVE
3	FULL FACE PE STUB FLANGE WITH STEEL BACKING RING
4	DN100 DIEL FL-FL SLUICE VALVE
5	DN100 DIEL FL-FL PIPE
6	DN100 DIEL FL-FL 90° DUCKFOOT BEND
7	DN100 CAM LOCK AND CAP (FEMALE FITTING)
8	DN100 DIEL FL-FL RISER PIPE
9	DN32 TAPPERED KEY

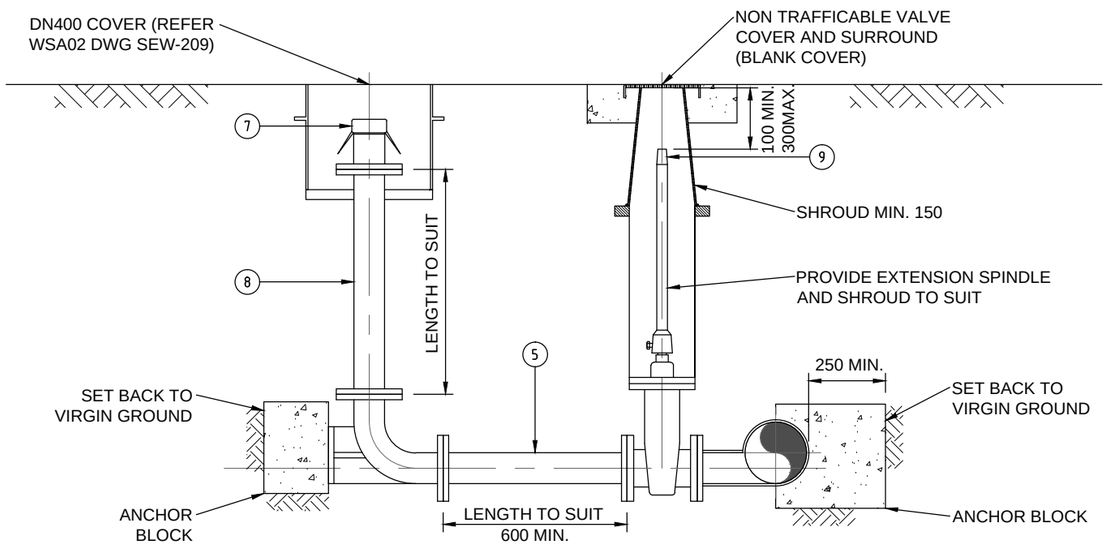

SECTION A
NOT TO SCALE

REV	DESCRIPTION	DATE	APP.'D
4	PUBLISHED FIRST ISSUE	11/10/12	C. PAXMAN
3	SCOUR PIPE CHANGED TO 100 DIAMETER	19/01/12	
2	NOTE ADDED	31/03/11	
1	GENERAL AMENDMENT	24/02/10	
0	ISSUED AS STANDARD	09/11/09	

DESIGNED:	AW		DATE: 2008				
DRAWN:	D.T.		DATE: 09/11/09				
CHECKED:	INITIALS	DATE	APPROVED:	INITIALS	DATE		
☒ CWW	D.M.	22/08/12	☒ CWW	R.J.	22/08/12		
☒ SEW	S.S.	7/08/12	☒ SEW	C.P.	7/08/12		
☒ YVWL	K.D.	9/10/12	☒ YVWL	A.C.	9/10/12		

MELBOURNE RETAIL WATER AGENCIES

City West Water · Yarra Valley Water · South East Water

PRESSURE SEWER SYSTEM
TYPICAL APPURTENANCE
TYPICAL SCOUR VALVE DETAILS

SCALE: N.T.S @A3
SHEET: 1 OF 1
DRAWING No.: PSS-1017-M
REV: 4

ADDITIONAL INFORMATION PROVIDED IN SERIES COMMENTARY